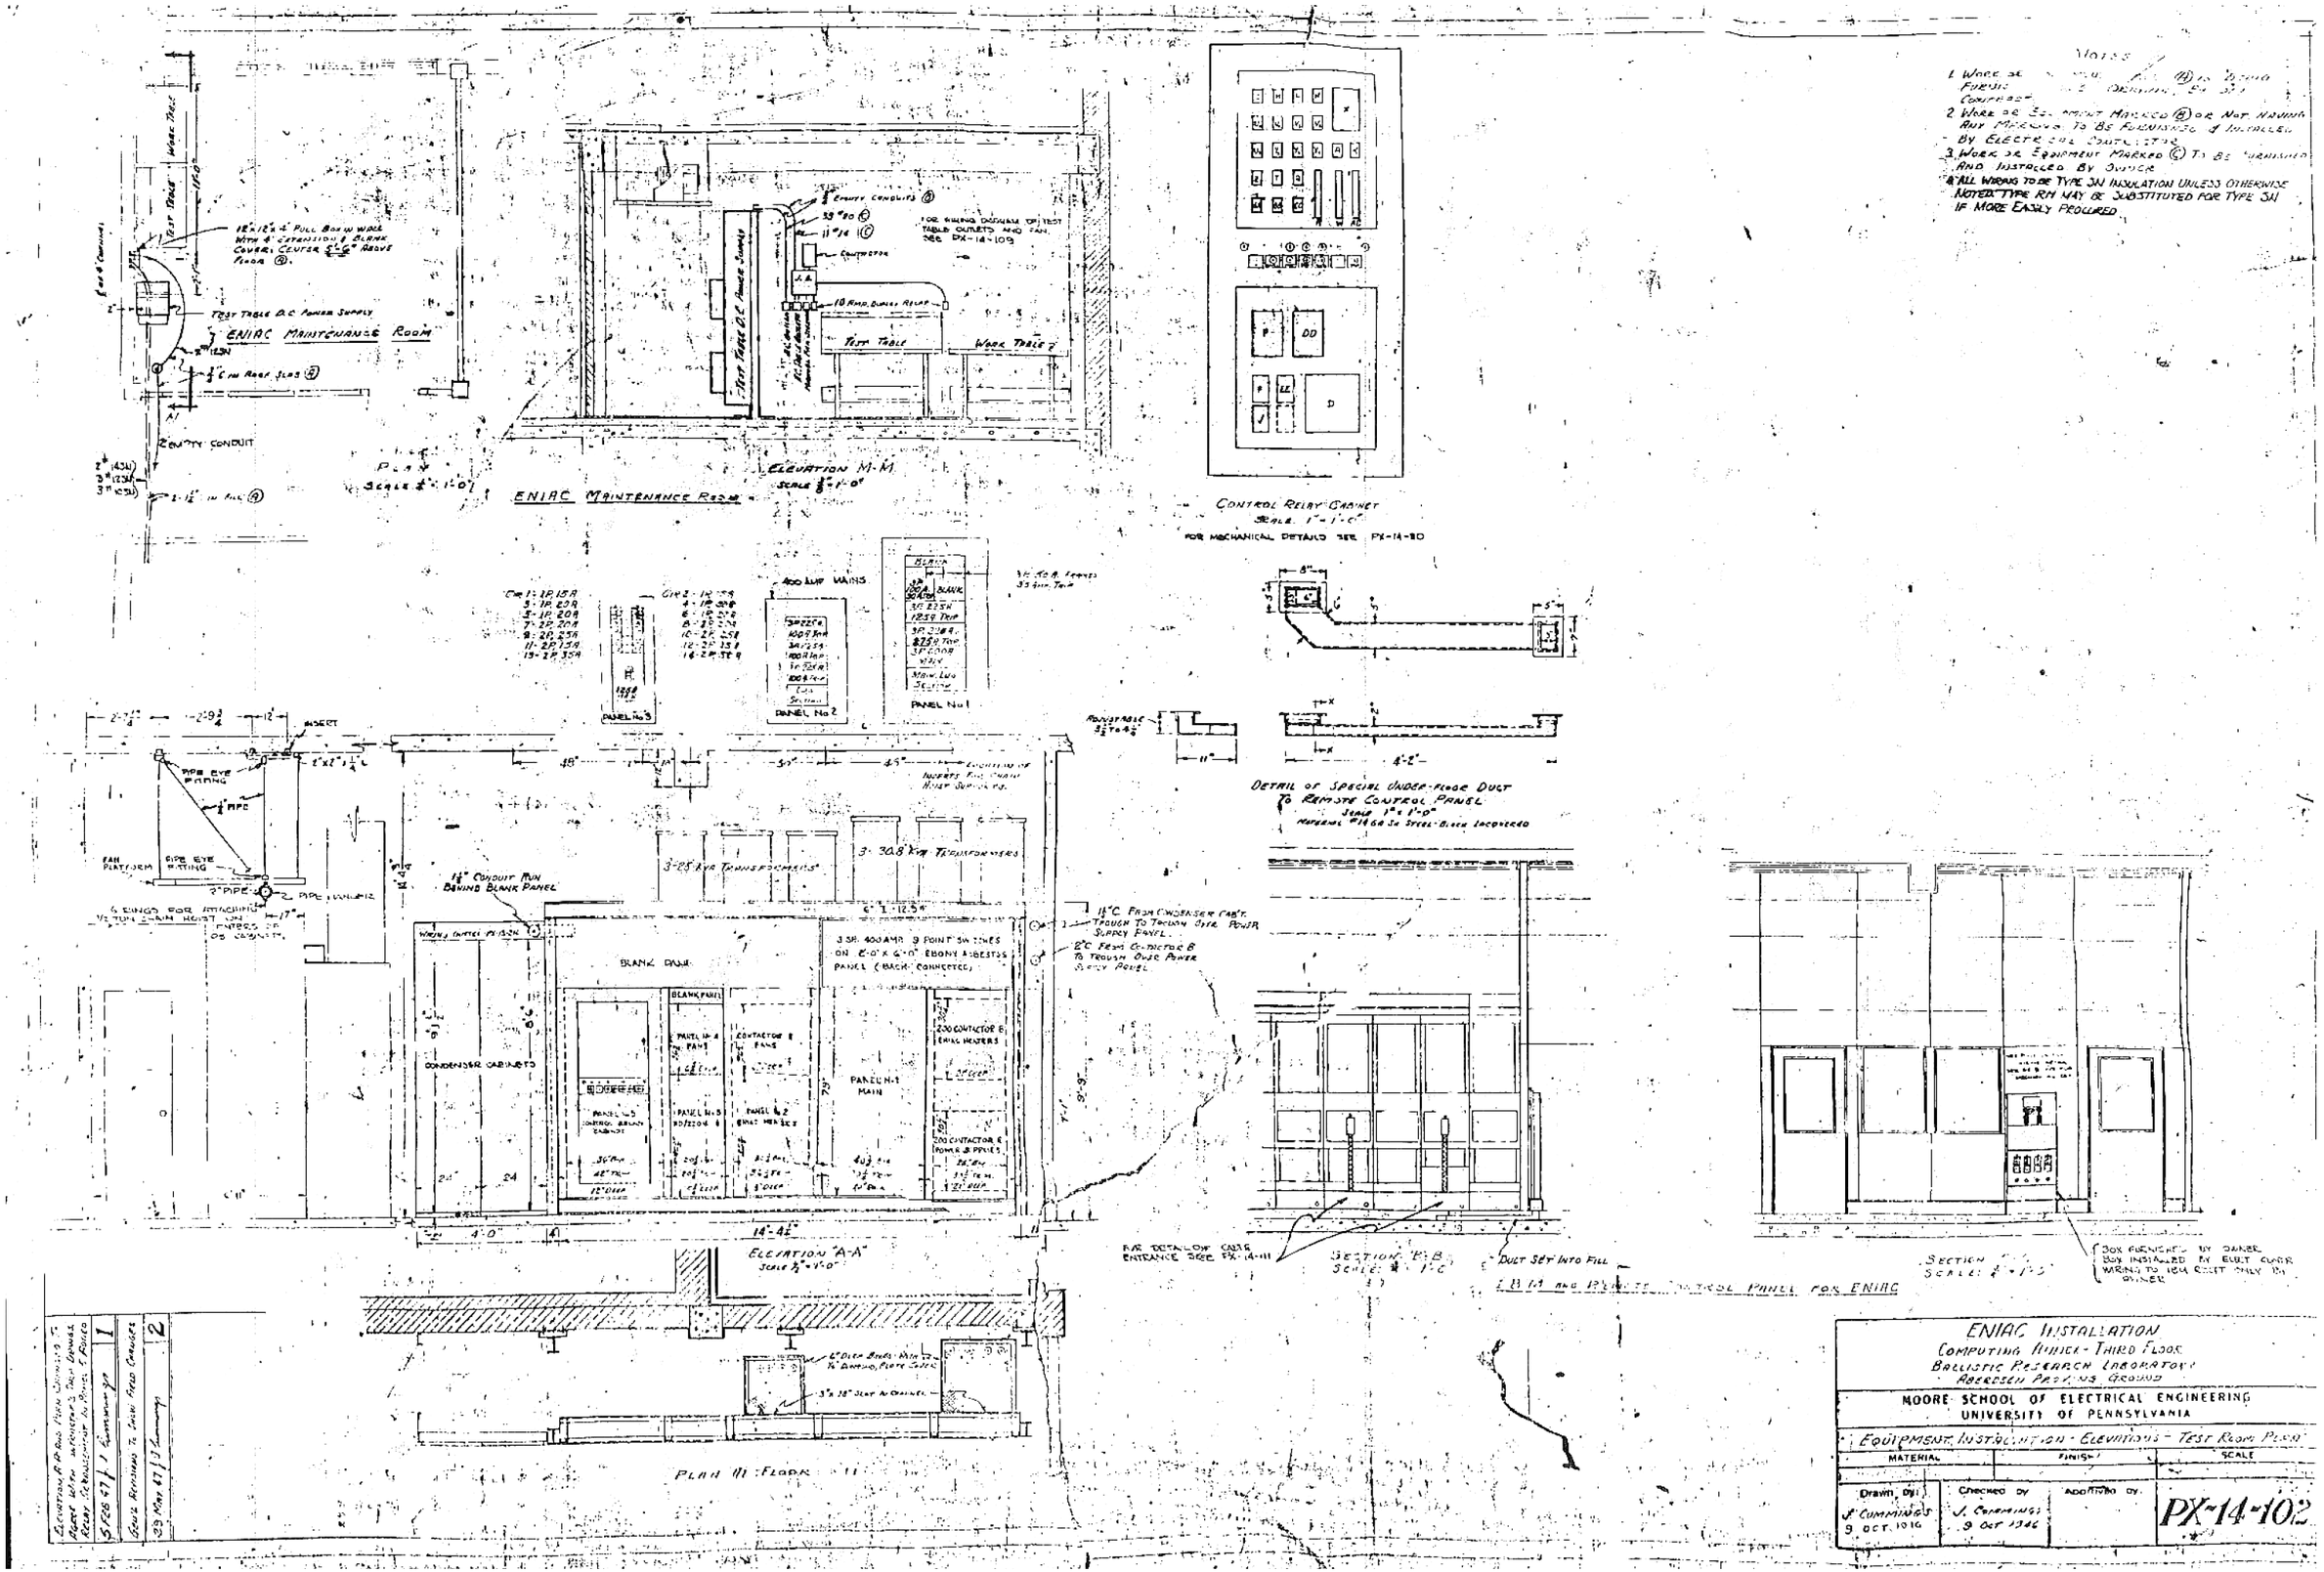
ENIAC MAINTENANCE ROOM
PLAN
ELEVATION M-M
TEST TABLE D.C. POWER SUPPLY
TEST TABLE
WORK TABLE
CONTROL RELAY CABINET
FOR MECHANICAL DETAILS SEE PX-14-80
NOTES
1. WORK OR EQUIPMENT MARKED (A) TO BE FURNISHED AND INSTALLED BY ELECTRICAL CONTRACTOR
2. WORK OR EQUIPMENT MARKED (B) OR NOT MARKED ANY MANNER TO BE FURNISHED & INSTALLED BY ELECTRICAL CONTRACTOR
3. WORK OR EQUIPMENT MARKED (C) TO BE FURNISHED AND INSTALLED BY OWNER
4. ALL WIRING TO BE TYPE SJ INSULATION UNLESS OTHERWISE NOTED. TYPE RH MAY BE SUBSTITUTED FOR TYPE SJ IF MORE EASILY PROCURED
PANEL No 1
PANEL No 2
PANEL No 3
DETAIL OF SPECIAL UNDER-FLOOR DUCT TO REMOTE CONTROL PANEL
ELEVATION "A-A"
PLAN AT FLOOR
SECTION "B-B"
SECTION
DUCT SET INTO FILL
BOX FURNISHED BY OWNER
ENIAC INSTALLATION
COMPUTING ROOM - THIRD FLOOR
BALLISTIC RESEARCH LABORATORY
ABERDEEN PROVING GROUND
MOORE SCHOOL OF ELECTRICAL ENGINEERING
UNIVERSITY OF PENNSYLVANIA
EQUIPMENT INSTALLATION - ELEVATIONS - TEST ROOM PLAN
MATERIAL
FINISH
SCALE
Drawn by J. CUMMINGS 9 OCT. 1946
Checked by J. CUMMINGS 9 OCT 1946
Approved by
PX-14-102
1
2