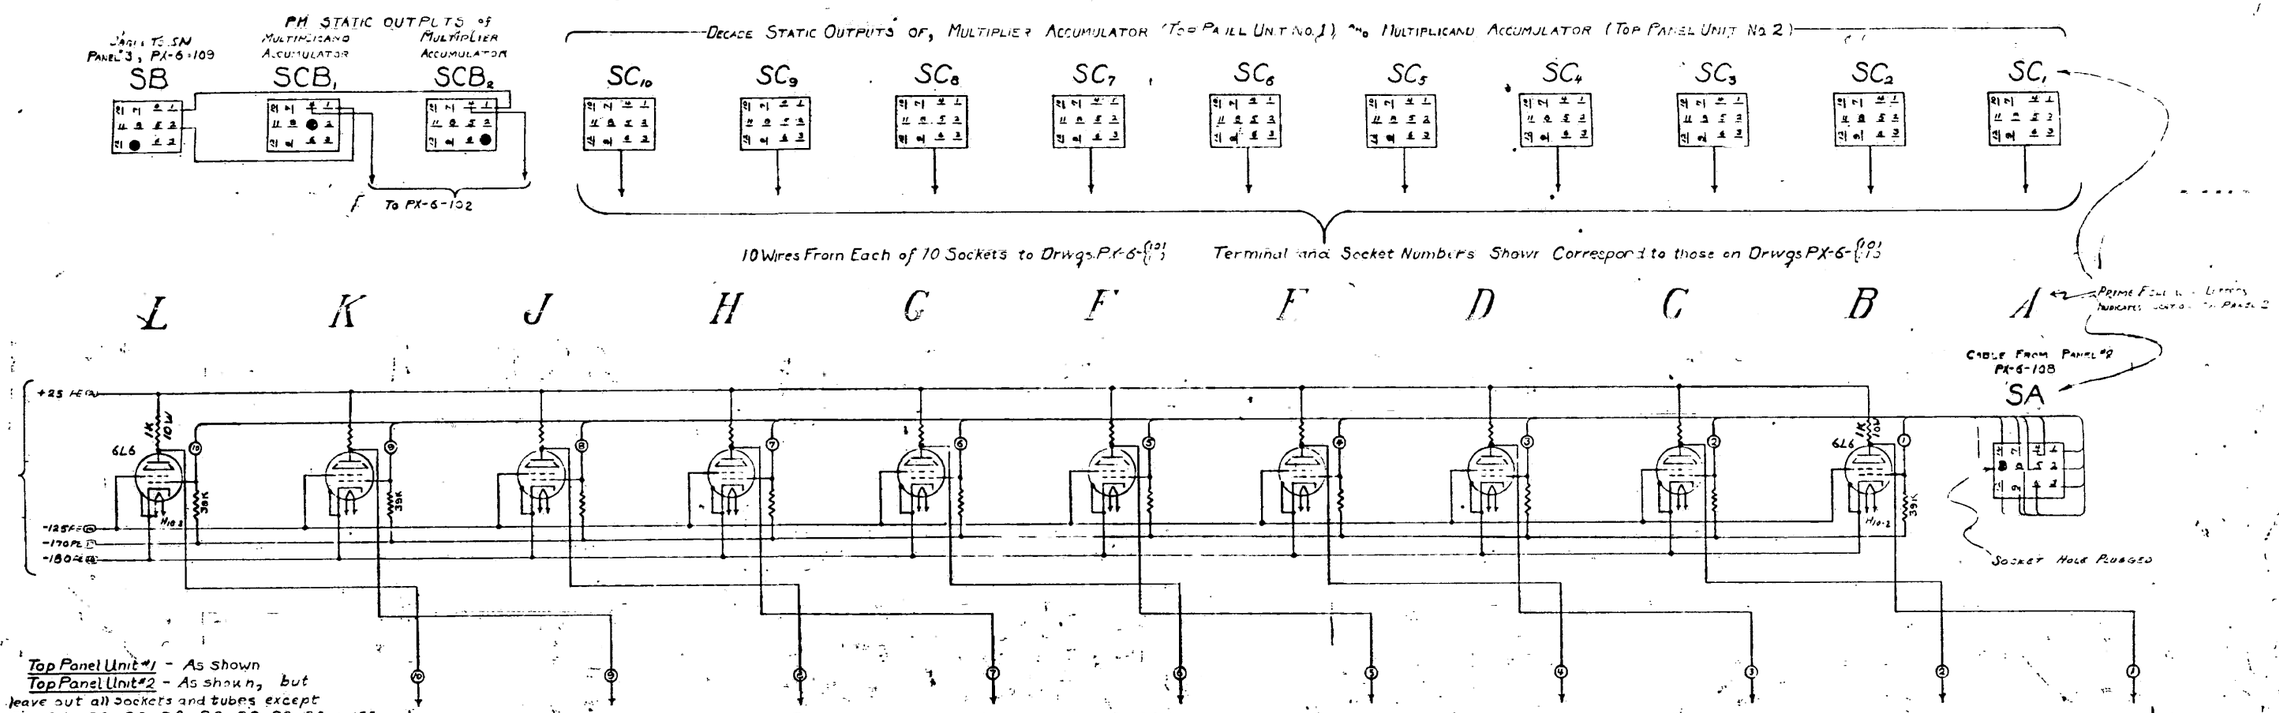

Revisions			
Cartridge SB Jks Pins Cond To Pnels #3, Now Conds 16 SN Pnels #3			
7 On SB, 5 On SCB1, 3 On SCB2			
# 11 on SN Pnels 1			
Semi-Final Revision			
Field Installation	1		
H10-2 Was H22-2			
Field Installation	2		
Outputs SCB1 & SCB2 Did Go To PX-6-101, Pnels SC1-SC10 Properly Had 9 Wires To Socket Now Has 10			
Field Installation	3		

MOORE SCHOOL OF ELECTRICAL ENGINEERING
UNIVERSITY OF PENNSYLVANIA

MULT. TOP CHASSIS

Material	Finish	Scale

Drawn by:	Checked by:	Approved by:	
F. Rödl, Michael Sept. 13 1944	Z.A.S 12-15-44	AWB 12/15/44	PX-6-105