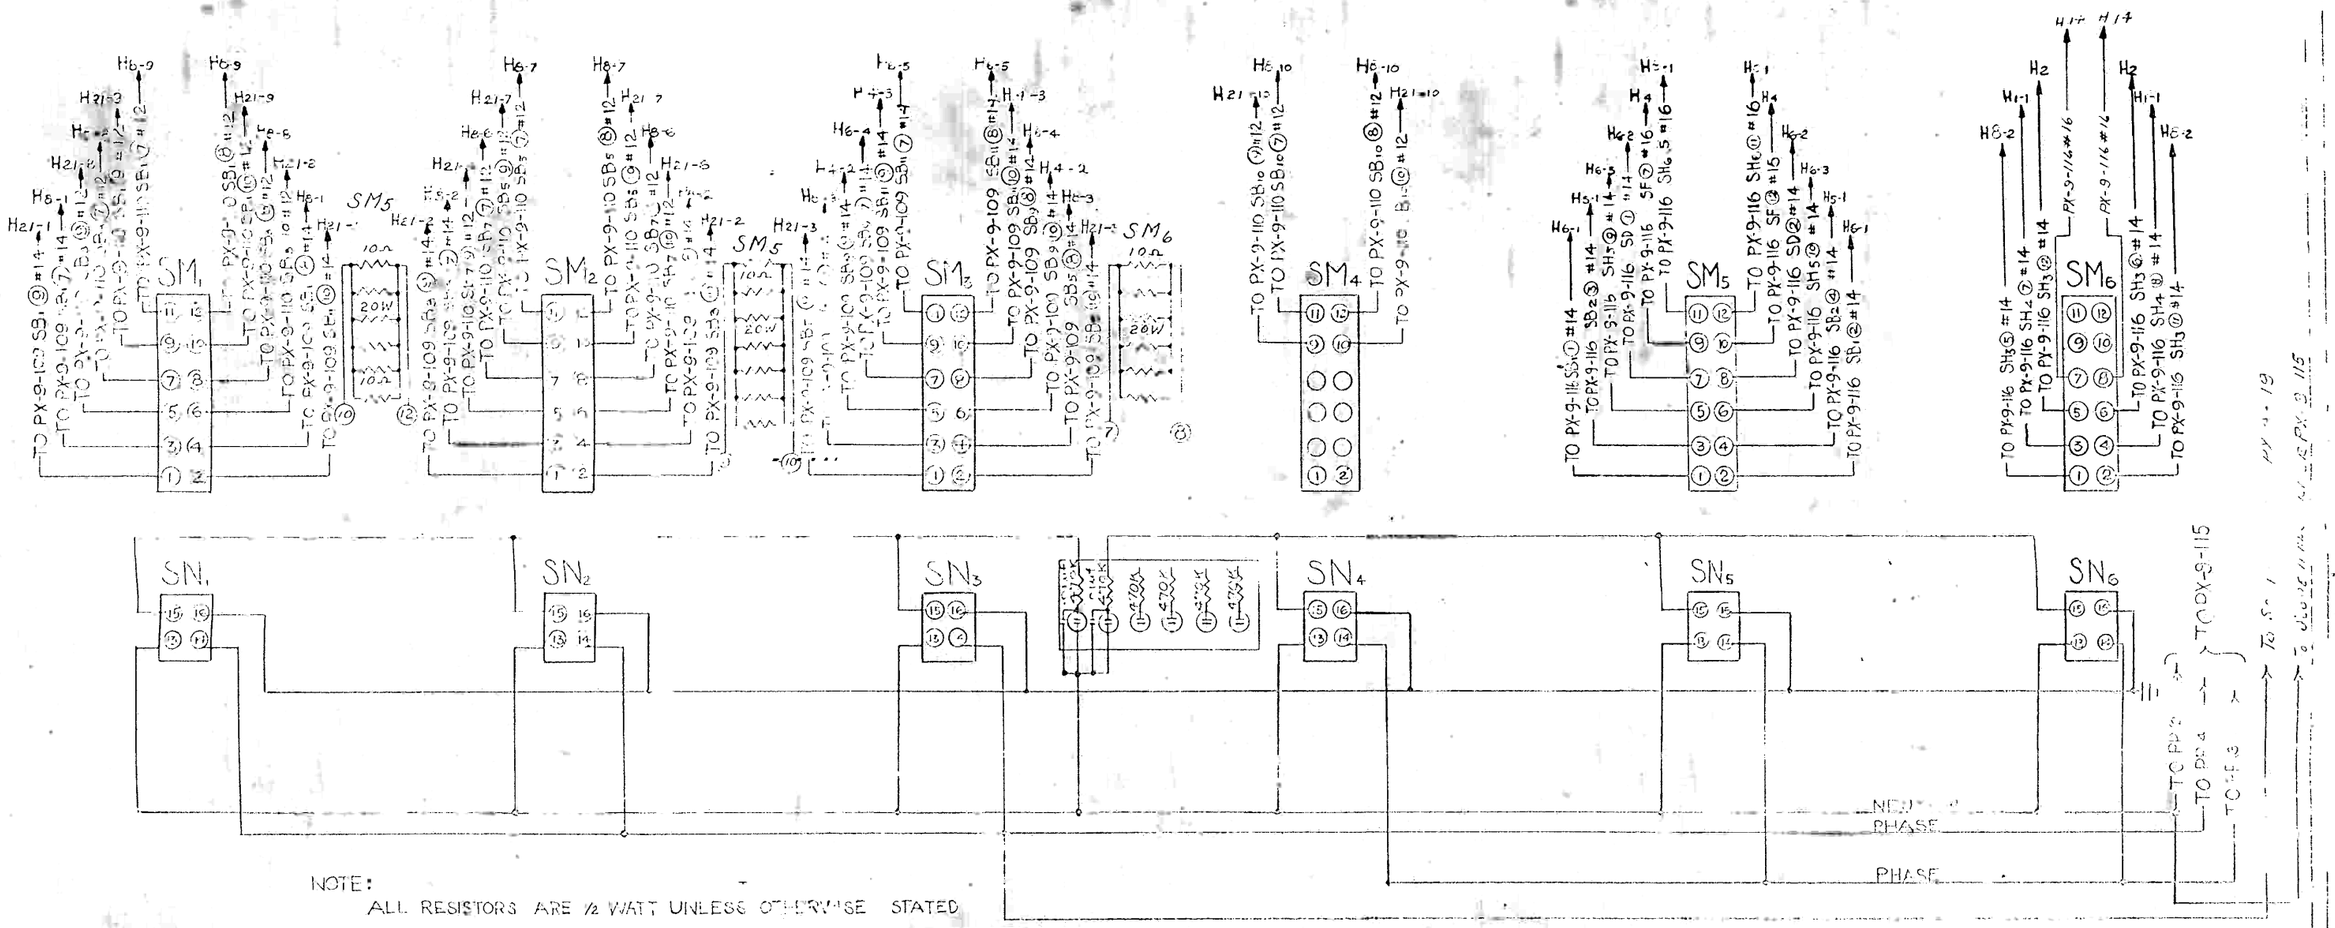

NOTE:
ALL RESISTORS ARE ½ WATT UNLESS OTHERWISE STATED

REVISIONS	
WIRES ADDED ON TERMINALS 7 & 8 ON SM6. SM5 RESISTORS MOVED & 1 RESISTOR ADDED. SM6 RESISTORS ADDED.	1
	2
	3
CONTINUATION OF PHASE TO PX-9-109 PX-9-116 POWER	4
WIRING ON SOCKETS SV1 TO SV6 AND NEON LAMPS ALTERED FOR 120/208 V WYE OPERATION	5

MOORE SCHOOL OF ELECTRICAL ENGINEERING
UNIVERSITY OF PENNSYLVANIA

INITIATING UNIT TRANSFORMER PANEL

Drawn by: J. EDELSACK
OCT. 24, 194
Checked by:
Approved by:

PX-9-115